KEY

- Proposed No Waiting and No Loading At Any Time restrictions
- Existing No Waiting and No Loading At Any Time restrictions to remain
- TAXIS — Proposed No Stopping Except Taxis 'At All Times'
- TAXIS — Proposed No Waiting Except Taxis 'At All Times'
- DISABLED — Proposed Disabled Badge Holders Only parking 'At All Times' No maximum stay
- LOADING — Proposed Loading Only 30 mins, No Return within 1 hour, 8am-8pm, All Days
- Proposed Loading Only 30 mins, No Return within 1 hour, 8am-8pm, and No Waiting Except Taxis 8pm-8am, All Days
- New kerb line

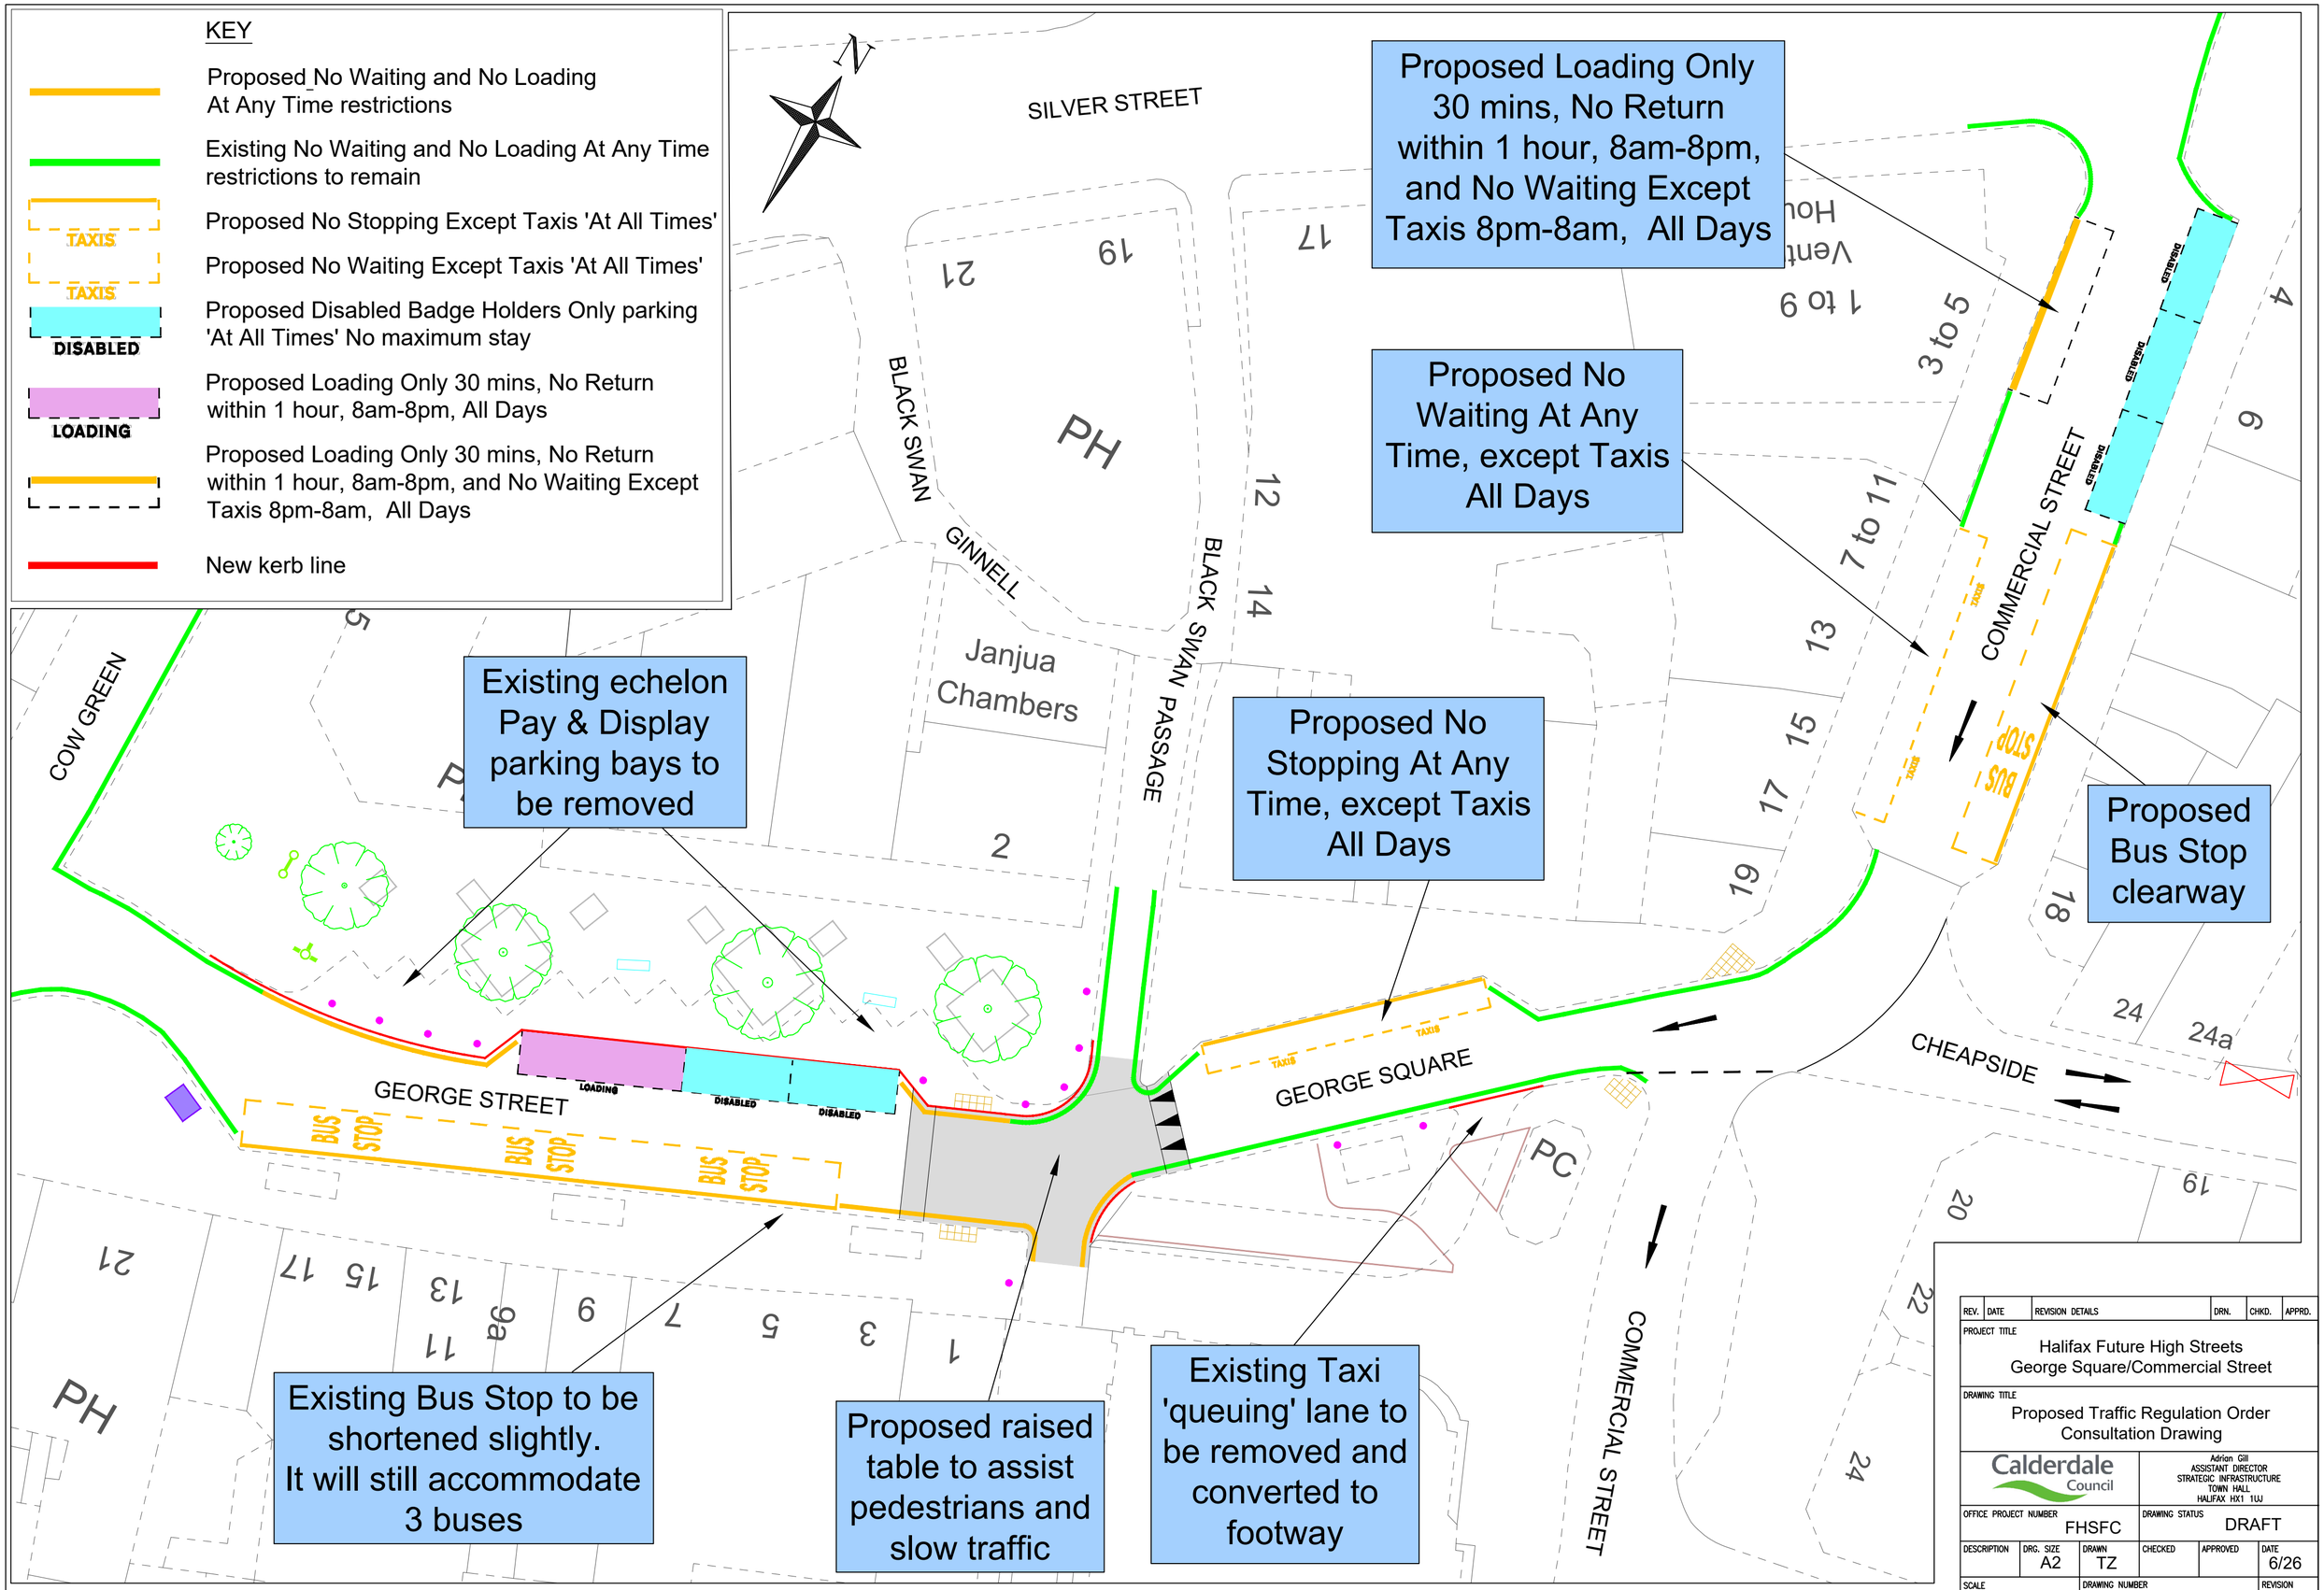

REV.	DATE	REVISION DETAILS	DRN.	CHKD.	APPRD.

PROJECT TITLE
Halifax Future High Streets
George Square/Commercial Street

DRAWING TITLE
Proposed Traffic Regulation Order
Consultation Drawing

Calderdale Council

Adrian Gill
ASSISTANT DIRECTOR
STRATEGIC INFRASTRUCTURE
TOWN HALL
HALIFAX HX1 1UJ

OFFICE PROJECT NUMBER	DRAWING STATUS
FHSFC	DRAFT

DESCRIPTION	DRG. SIZE	DRAWN	CHECKED	APPROVED	DATE
	A2	TZ			6/26

SCALE	DRAWING NUMBER	REVISION
1:250	72/1533/100/01	

This map is reproduced from or based upon Ordnance Survey material with the permission of Ordnance Survey on behalf of the Controller of Her Majesty's Stationery Office © Crown Copyright.
Unauthorised reproduction infringes Crown Copyright and may lead to prosecution or civil proceedings. (Licence No. 100023069) 2026 .