LEGEND:

SPEED LIMIT REDUCTION FROM 40mph TO 30mph

EXISTING 30mph SPEED LIMIT

STAINLAND ROAD

EXISTING 30mph LIMIT RETAINED AND EXTENDED NORTH TO A629 ELLAND WOOD BOTTOM/B6112 STAINLAND ROAD ROUNDABOUT

NEW TOUCAN CROSSING

NEW TOUCAN CROSSING

NEW SHARED USE ROUTE FOR PEDESTRIANS AND CYCLISTS CONNECTING TO NEW BRIDGE TO BE CONSTRUCTED OVER THE RIVER CALDER CONNECTING TO THE CALDER AND HEBBLE NAVIGATION

HEATH RUGBY UNION FOOTBAL CLUB

NORTH DEAN GARAGE

CLAY HOUSE

CHURCH STREET

Path

Path (um

North Dean Cottage

Longbarn

Gablebarn

Clayhouse Bridge

El Sub Sta

Paddling Pool

Playground

Clayhouse Park

Rugby Ground

The Studio

Portland House

Warehouse


Mill

Chy

Nursery

L Twr

Pavilio

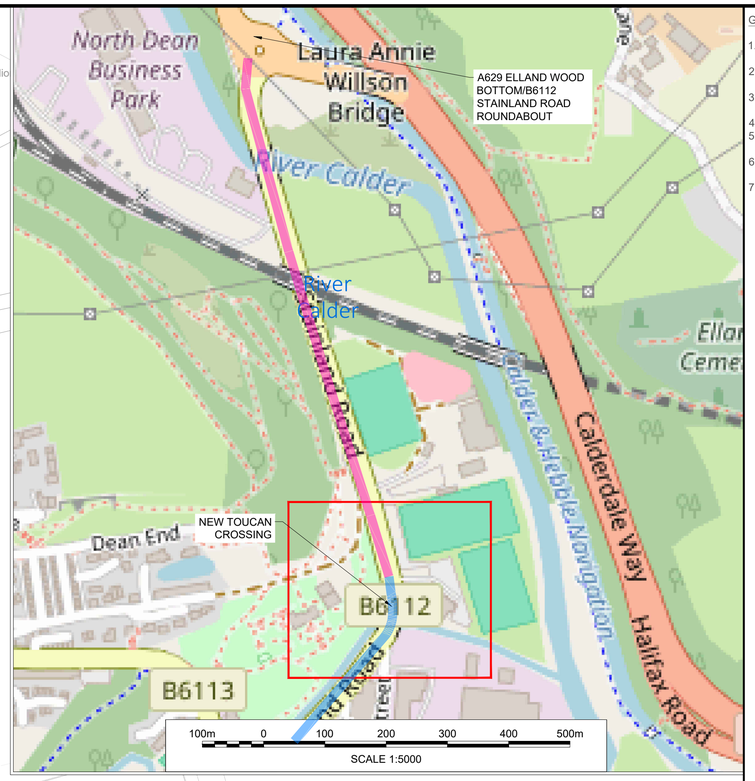

© OpenStreetMap contributors
https://www.openstreetmap.org/copyright

GENERAL NOTES

1. ALL DIMENSIONS SHOWN ARE IN METRES UNLESS OTHERWISE STATED AND LEVELS IN METRES TO ORDNANCE DATUM.
2. DO NOT SCALE FROM THIS DRAWING. ALL DIMENSIONS MUST BE CHECKED/VERIFIED ON SITE.
3. ANY DISCREPANCIES NOTED ON SITE ARE TO BE REPORTED TO THE ENGINEER IMMEDIATELY.
4. TRO DRAWINGS ARE REPRESENTATIVE OF TRAFFIC ORDERS ONLY.
5. TRO DRAWINGS SHOULD BE READ IN CONJUNCTION WITH APPLICABLE TRO SCHEDULES.
6. MEASURES INDICATED ON THESE PLANS ARE INDICATIVE ONLY AND WILL BE DEVELOPED SEPARATELY BY CALDERDALE MBC.
7. ORDNANCE SURVEY MAP DATA REPRODUCED BY PERMISSION OF ORDNANCE SURVEY ON BEHALF OF THE CONTROLLER OF HER MAJESTY'S STATIONERY OFFICE © CROWN COPYRIGHT. ALL RIGHTS RESERVED. THE CALDERDALE MBC CONTRACTOR LICENCE WAS MADE ON SEPTEMBER 17, 2014 BETWEEN THE BOROUGH COUNCIL OF CALDERDALE OF THE TOWN HALL, HALIFAX HX1 1UN (THE LICENSOR) AND JBA CONSULTING, THE OLD SCHOOL HOUSE, ST JOSEPH'S STREET, TADCASTER LS24 8JF.

This map is reproduced from Ordnance Survey material with the permission of Ordnance Survey on behalf of the Controller of His Majesty's Stationery Office © Crown copyright 2025. Unauthorised reproduction infringes Crown copyright and may lead to prosecution or civil proceedings. Licence No. 100024198

Supplier
3rd Floor
No.1 Whitehall Riverside
1 Riverside Way
LEEDS
LS1 2BN

T: +44 (0)113 245 2528
E: info@jbaconsulting.com

www.jbaconsulting.com
Twitter @JBAConsulting

Project Title

ELLAND STATION ACCESS PACKAGE

Drawing Title

STAINLAND ROAD - TRAFFIC REGULATION ORDER

Client

Calderdale Metropolitan Borough Council
Economy and Environment
Highway Works
Huddersfield Road
ELLAND
HX5 9JR

Parent Model: NOT FROM MODEL			
Security Classification		Scale: 1:500	
Author: Lee Johnston	Designer: Lee Johnston	Checker: Harrison Walker	Approver: Saskia Leer
Suitability: FOR COORDINATION		Status	Revision

Information Container — A1 Sheet Size

BDX-JBAU-XX-HW-DR-C-1102-Elland_GA_DD-11-Stainland_Road_TRO-22.10.26