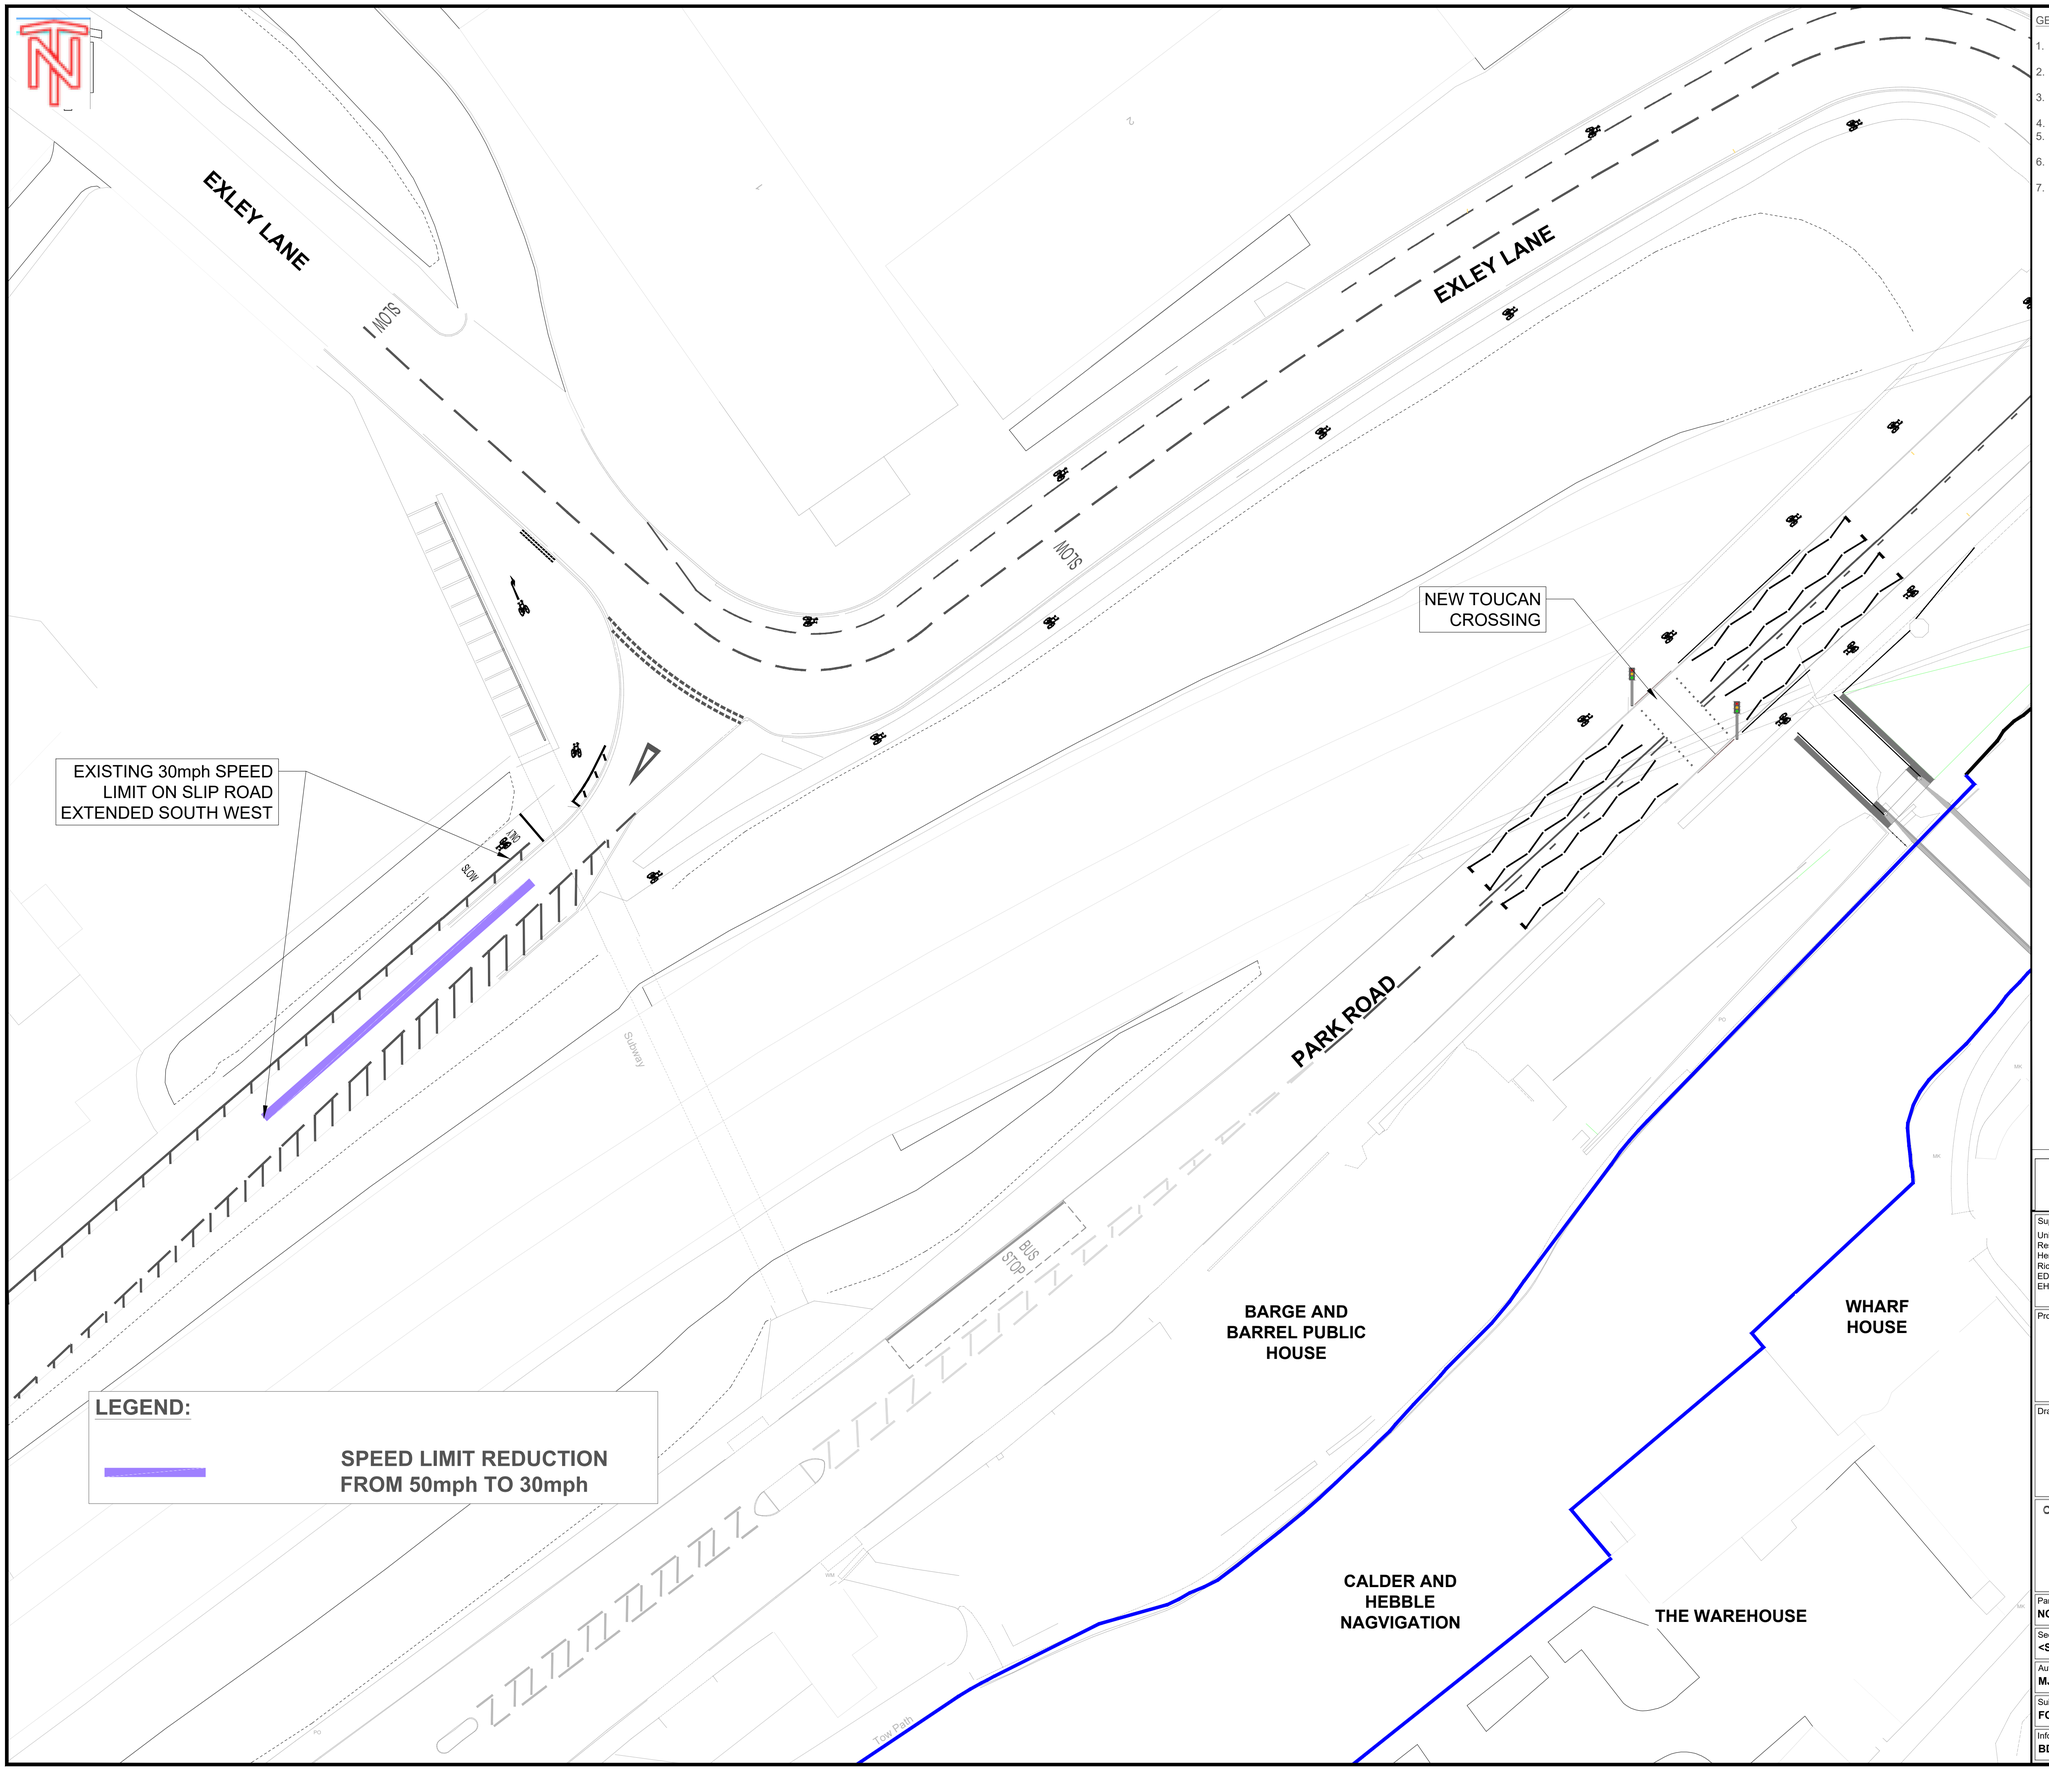


GENERAL NOTES

1. ALL DIMENSIONS SHOWN ARE IN METRES UNLESS OTHERWISE STATED AND LEVELS IN METRES TO ORDNANCE DATUM.
2. DO NOT SCALE FROM THIS DRAWING. ALL DIMENSIONS MUST BE CHECKED/VERIFIED ON SITE.
3. ANY DISCREPANCIES NOTED ON SITE ARE TO BE REPORTED TO THE ENGINEER IMMEDIATELY.
4. TRO DRAWINGS ARE REPRESENTATIVE OF TRAFFIC ORDERS ONLY.
5. TRO DRAWINGS SHOULD BE READ IN CONJUNCTION WITH APPLICABLE TRO SCHEDULES.
6. MEASURES INDICATED ON THESE PLANS ARE INDICATIVE ONLY AND WILL BE DEVELOPED SEPARATELY BY CALDERDALE MBC.
7. ORDNANCE SURVEY MAP DATA REPRODUCED BY PERMISSION OF ORDNANCE SURVEY ON BEHALF OF THE CONTROLLER OF HER MAJESTY'S STATIONERY OFFICE © CROWN COPYRIGHT. ALL RIGHTS RESERVED. THE CALDERDALE MBC CONTRACTOR LICENCE WAS MADE ON SEPTEMBER 17, 2014 BETWEEN THE BOROUGH COUNCIL OF CALDERDALE OF THE TOWN HALL, HALIFAX HX1 1UN (THE LICENSOR) AND JBA CONSULTING, THE OLD SCHOOL HOUSE, ST JOSEPH'S STREET, TADCASTER LS24 8JF.

5m 0 5 10 15 20 25m

SCALE 1:250

Supplier
Unit 2.1, Quantum Court
Research Avenue South
Heriot Watt Research Park
Riccarton
EDINBURGH
EH14 4AP

T: +44 (0)131 319 2940
E: info@jbaconsulting.com

www.jbaconsulting.com
Twitter @JBAConsulting

Project Title

ELLAND STATION ACCESS PACKAGE

Drawing Title

EXLEY LANE
-TRAFFIC REGULATION ORDER

Client

Calderdale Metropolitan Borough Council
Economy and Environment
Highway Works
Huddersfield Road
ELLAND
HX5 9JR

Parent Model	NOT FROM MODEL
Security Classification	<Select>
Scale	1:250
Author	MJ
Designer	MJ
Checker	HW
Approver	SL
Suitability	FOR COORDINATION
Status	S3
Revision	P03
Information Container	BDX-JBAU-XX-HW-DR-C-1202-P01-Elland_GA_DD-12-Exley_Lane_TRO
A1 Sheet Size	