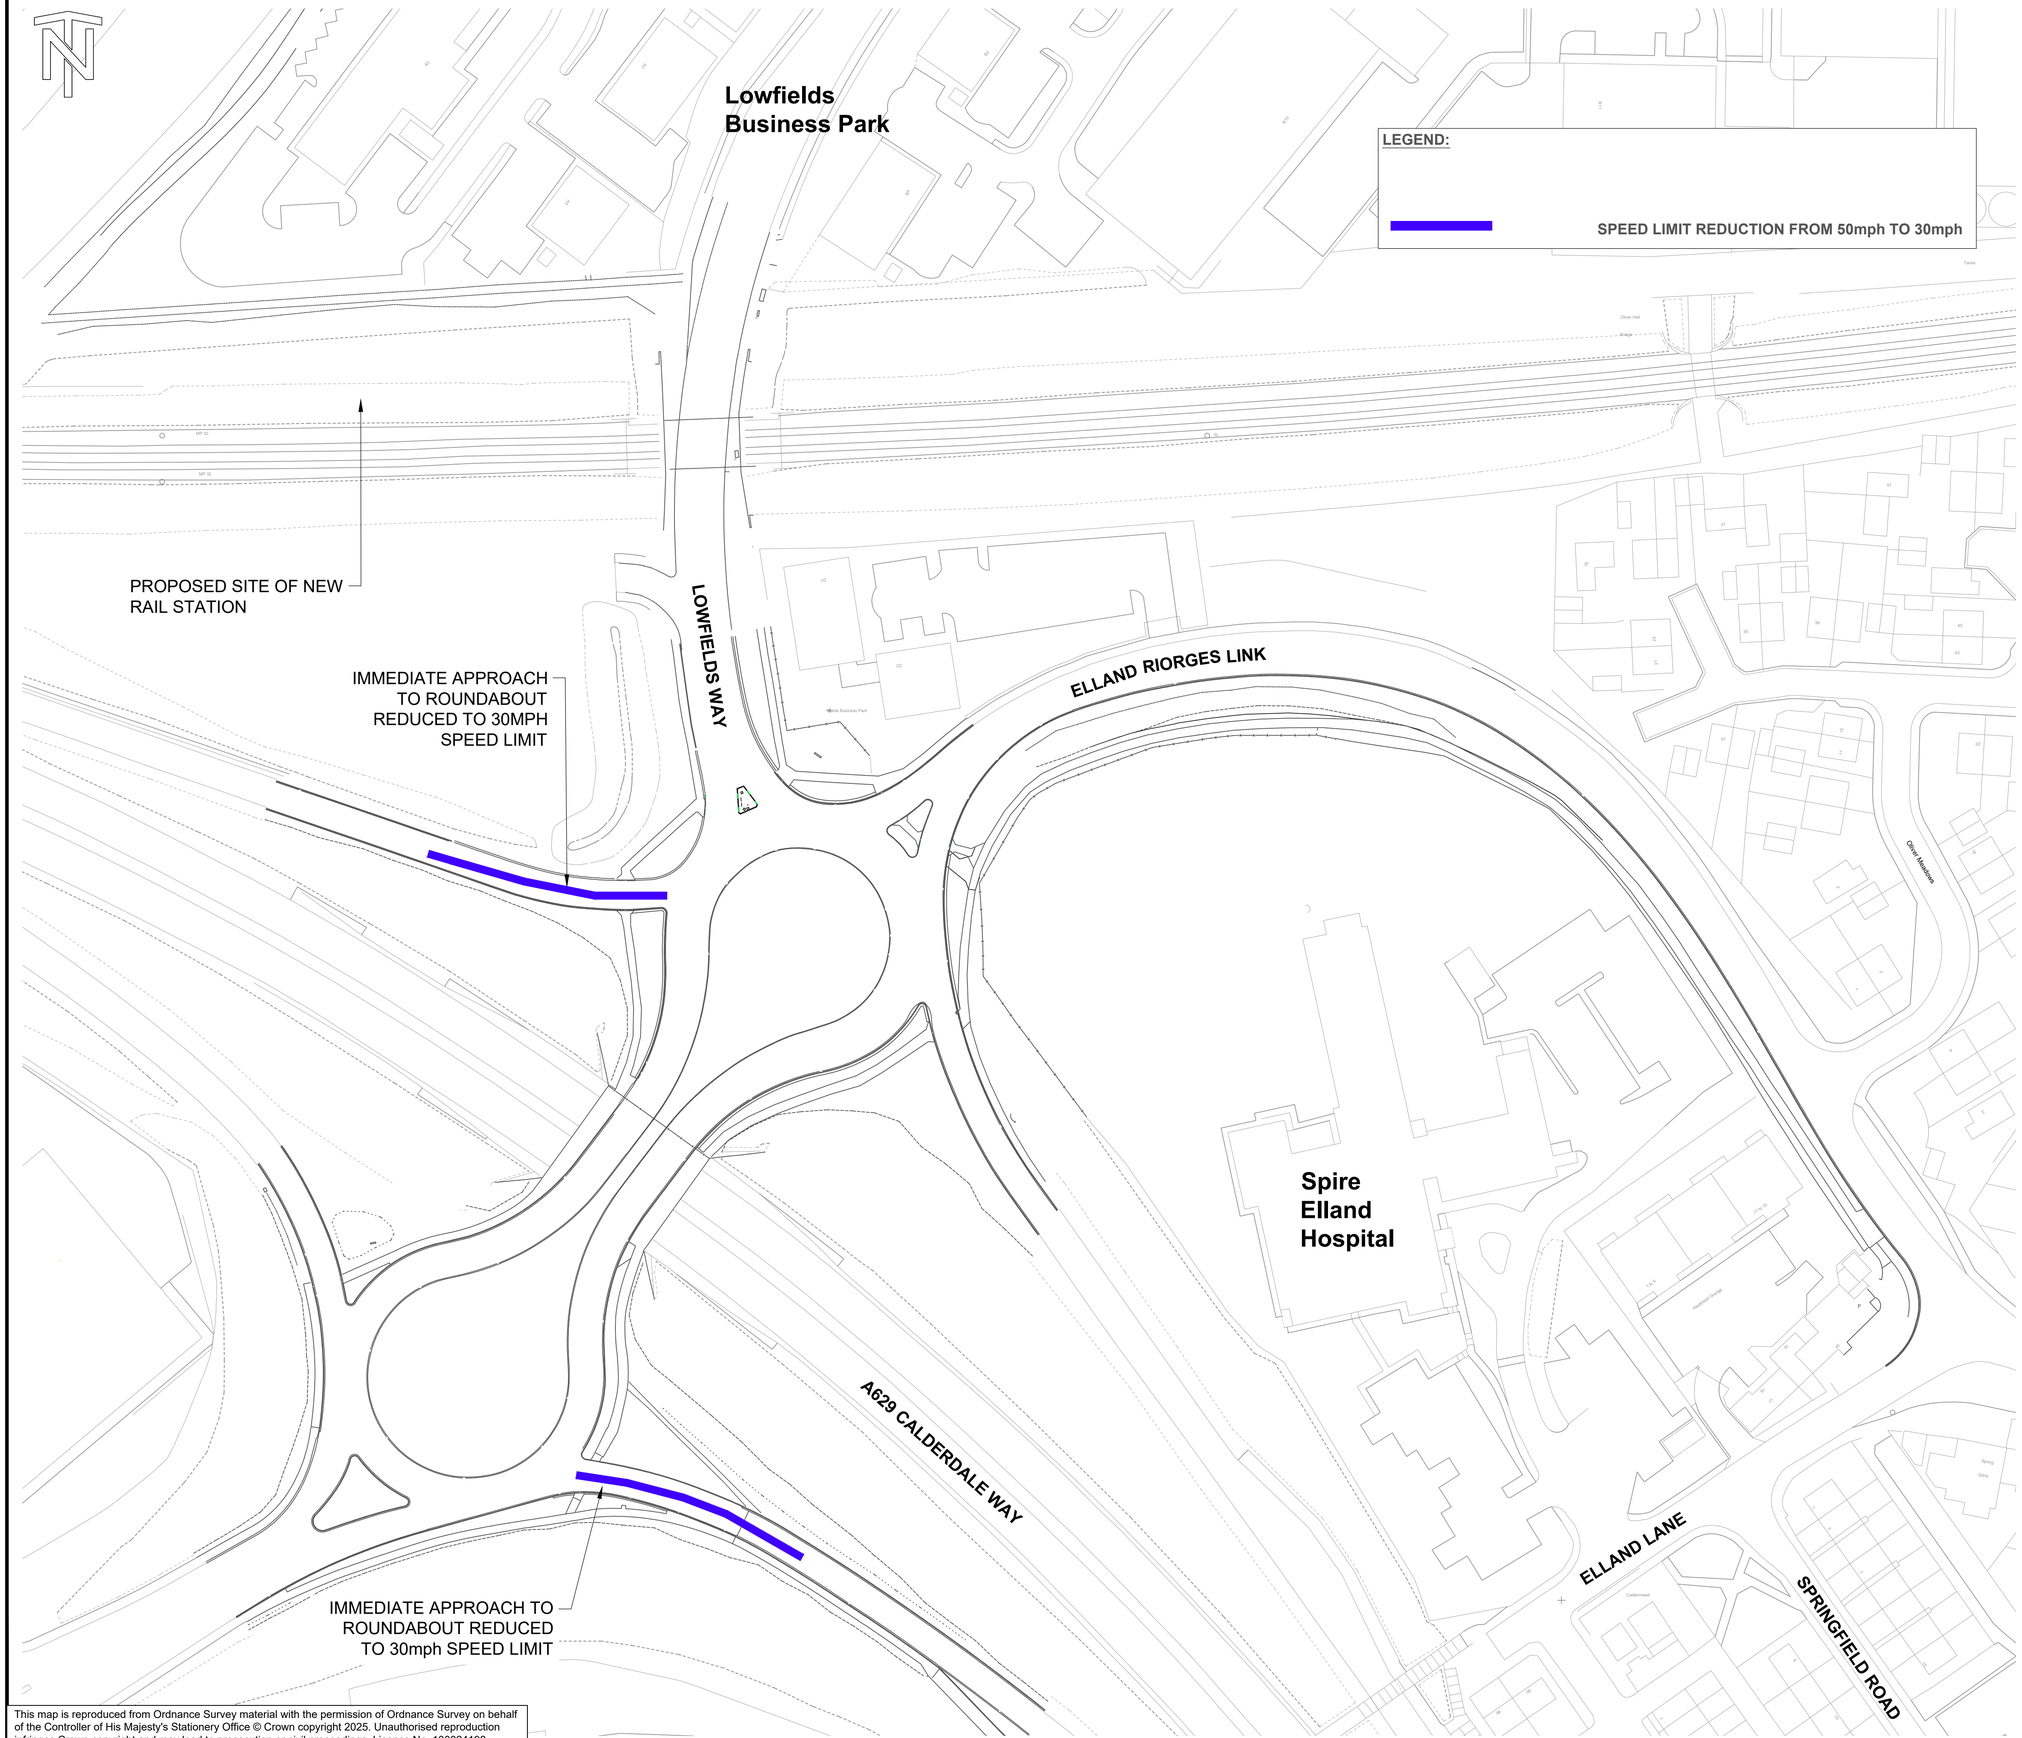


This map is reproduced from Ordnance Survey material with the permission of Ordnance Survey on behalf of the Controller of His Majesty's Stationery Office © Crown copyright 2025. Unauthorised reproduction infringes Crown copyright and may lead to prosecution or civil proceedings. Licence No. 100024198

GENERAL NOTES

1. ALL DIMENSIONS SHOWN ARE IN METRES UNLESS OTHERWISE STATED AND LEVELS IN METRES TO ORDNANCE DATUM.
2. DO NOT SCALE FROM THIS DRAWING. ALL DIMENSIONS MUST BE CHECKED/VERIFIED ON SITE.
3. ANY DISCREPANCIES NOTED ON SITE ARE TO BE REPORTED TO THE ENGINEER IMMEDIATELY.
4. TRO DRAWINGS ARE REPRESENTATIVE OF TRAFFIC ORDERS ONLY.
5. TRO DRAWINGS SHOULD BE READ IN CONJUNCTION WITH APPLICABLE TRO SCHEDULES.
6. MEASURES INDICATED ON THESE PLANS ARE INDICATIVE ONLY AND WILL BE DEVELOPED SEPARATELY BY CALDERDALE MBC.
7. ORDNANCE SURVEY MAP DATA REPRODUCED BY PERMISSION OF ORDNANCE SURVEY ON BEHALF OF THE CONTROLLER OF HER MAJESTY'S STATIONERY OFFICE © CROWN COPYRIGHT. ALL RIGHTS RESERVED. THE CALDERDALE MBC CONTRACTOR LICENCE WAS MADE ON SEPTEMBER 17, 2014 BETWEEN THE BOROUGH COUNCIL OF CALDERDALE OF THE TOWN HALL, HALIFAX HX1 1UN (THE LICENSOR) AND JBA CONSULTING, THE OLD SCHOOL HOUSE, ST JOSEPH'S STREET, TADCASTER LS24 8JF.

20m 0 20 40 60 80 100m

SCALE 1:1000

Supplier
3rd Floor
No.1 Whitehall Riverside
1 Riverside Way
LEEDS
LS1 2BN
T: +44 (0)113 245 2528
E: info@jbaconsulting.com
www.jbaconsulting.com
Twitter @JBAConsulting

Project Title

ELLAND STATION ACCESS PACKAGE

Drawing Title

**ELLAND CENTRAL -
TRAFFIC REGULATION ORDER**

Parent Model: NOT FROM MODEL				
Security Classification		Scale: 1:1000		
Author: L Johnston	Designer: L Johnston	Checker: R Mills	Approver: S Leer	
Suitability: SHARED FOR STAGE ACCEPTANCE (Legacy)			Status	Revision
Information Container: BDX-JBAU-XX-HW-DR-C-0113-Elland_GA_DD-01_01-07_TRO-02.11.26				A1 Sheet Size